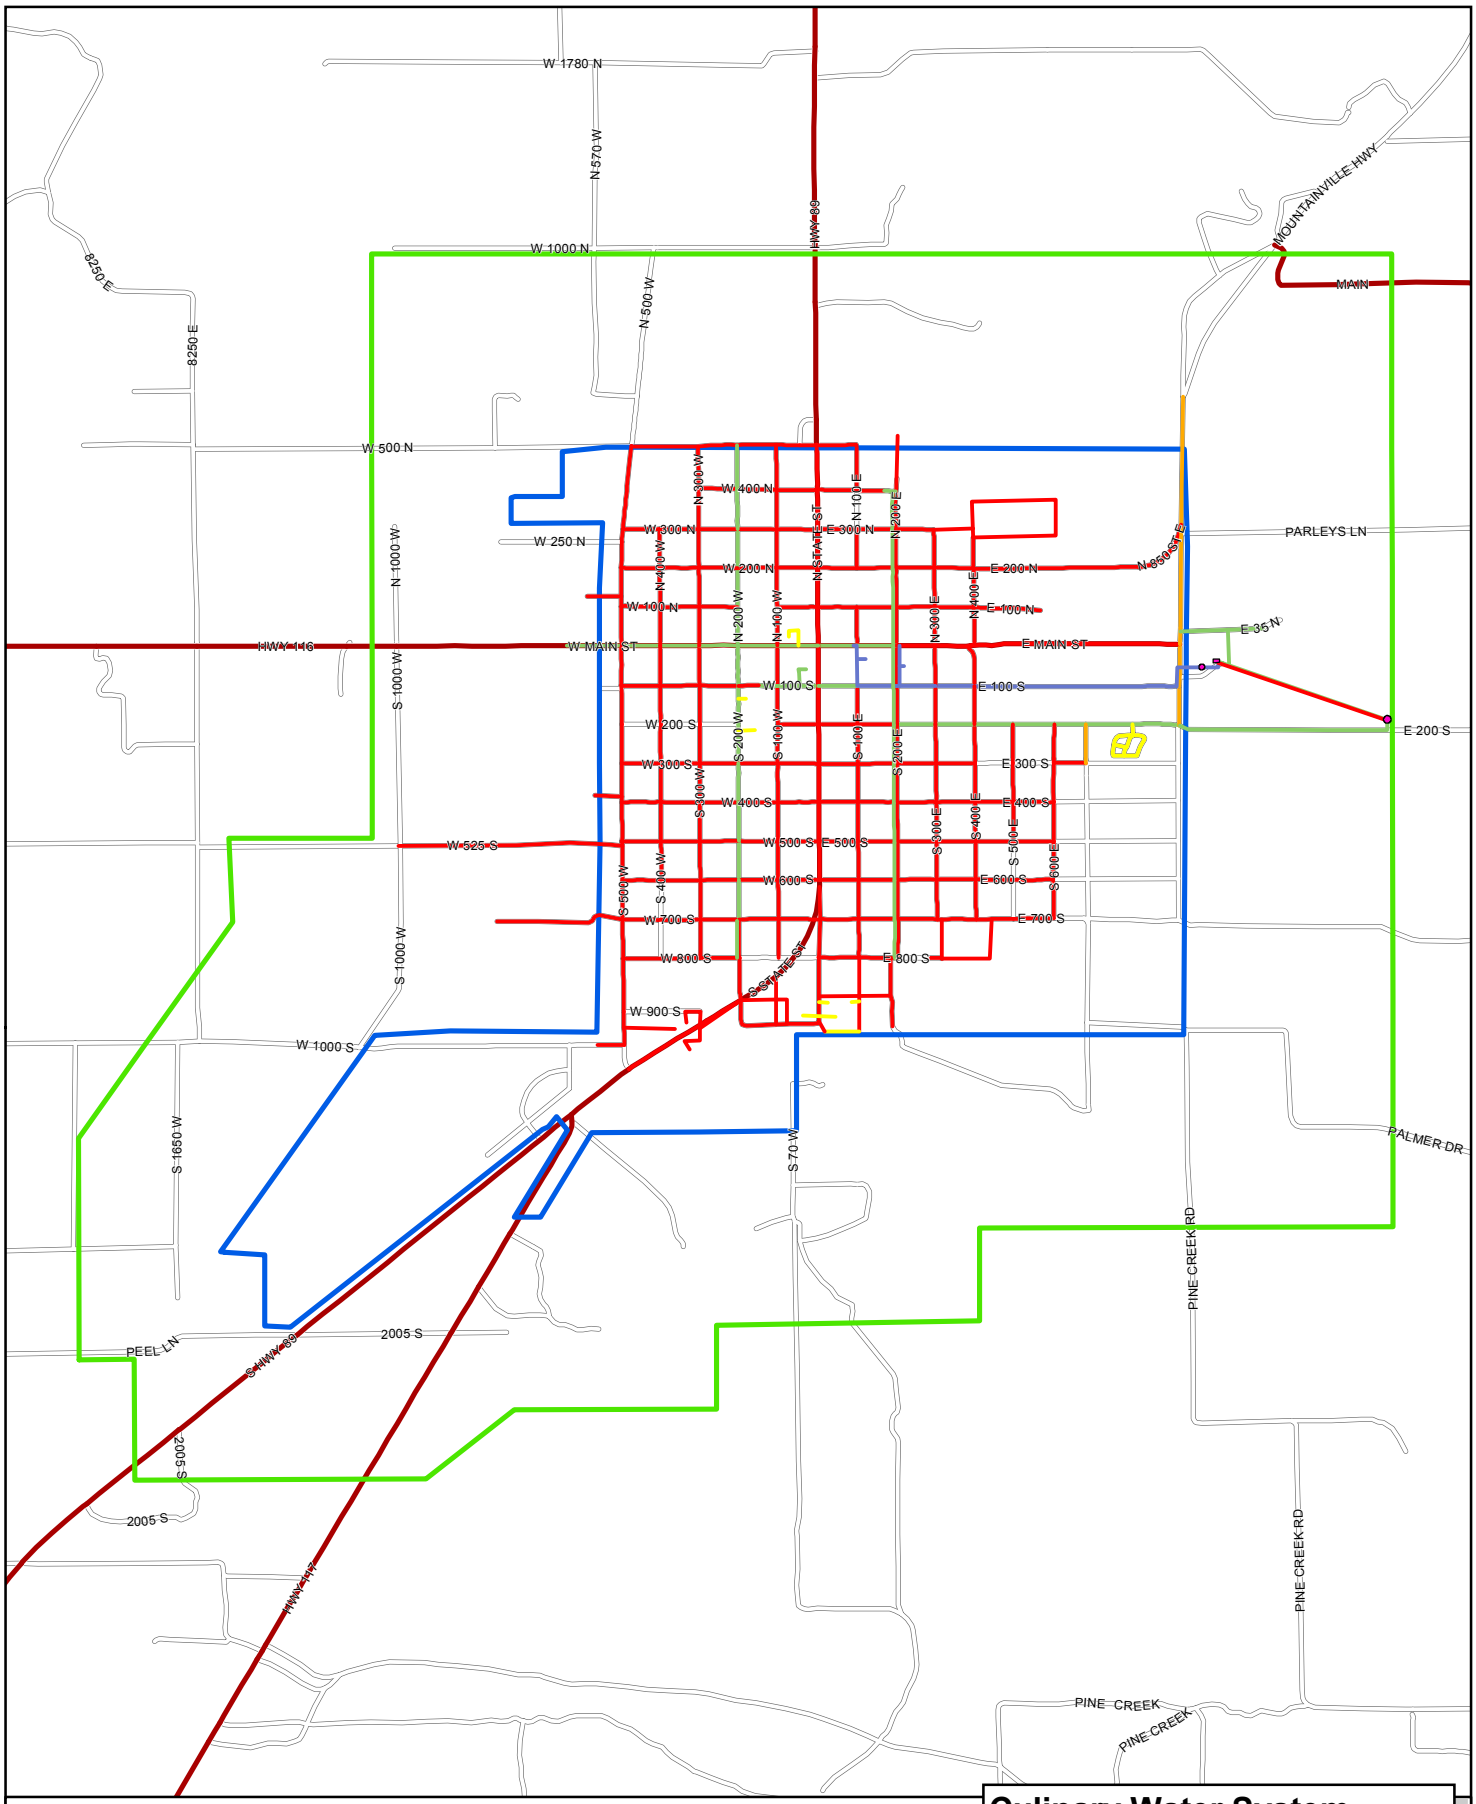

Mt. Pleasant Culinary Water System

0 1,250 2,500 5,000 Feet

Culinary Water System

- Annexation Area
- City Limits
- 4" Line
- 5" Line
- 6" Line
- 8" Line
- 10" Line
- Water Tanks