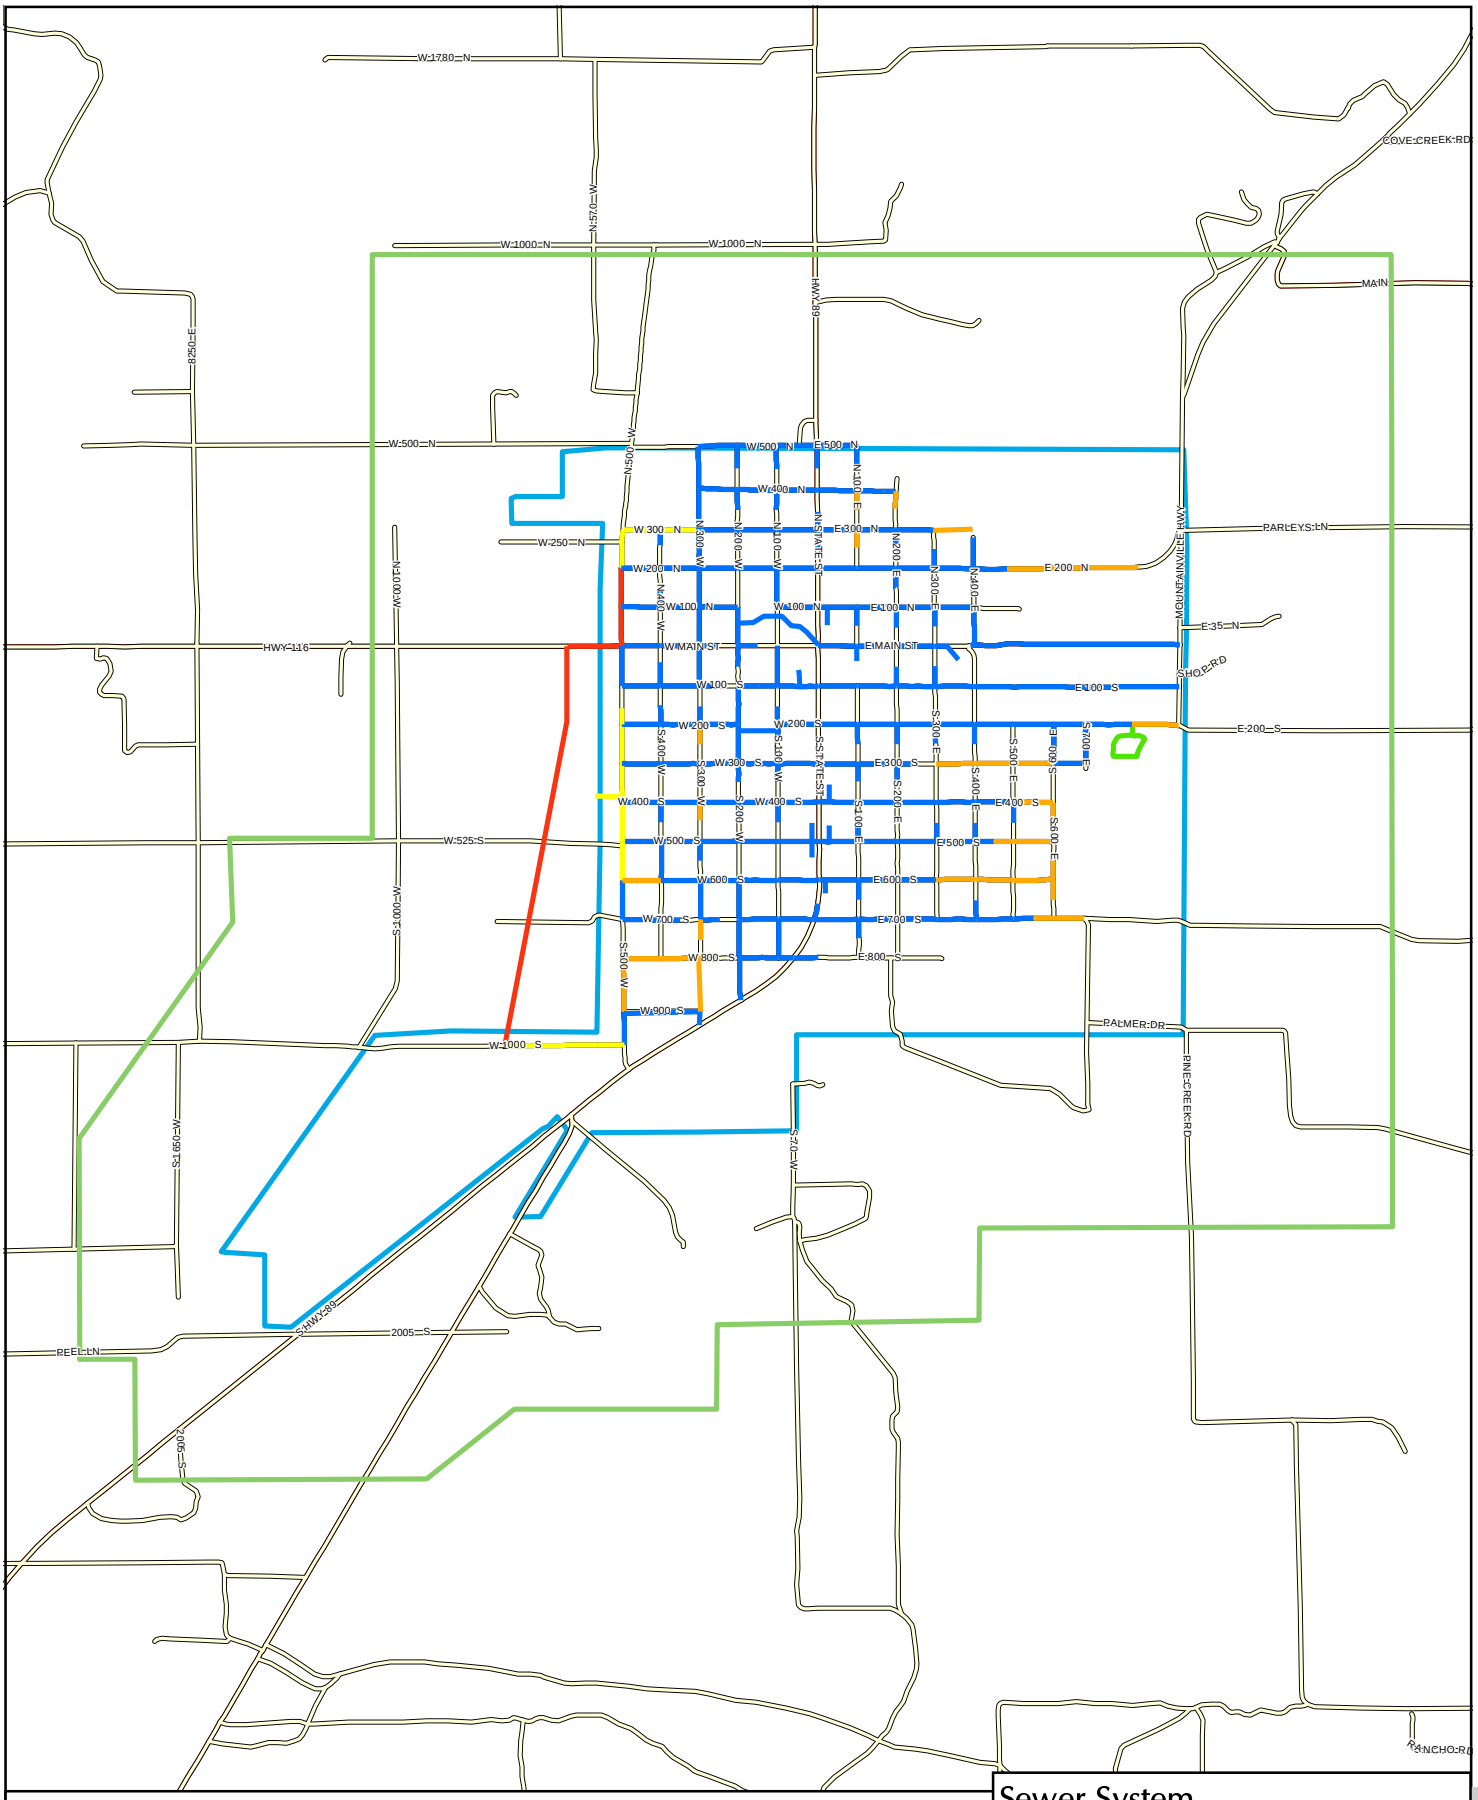

Mt. Pleasant Sewer System Map

0 1,250 2,500 5,000 Feet

Sewer System

- 6" Line
- 8" Line
- 10" Line
- 12" Line
- Proposed Line
- Annexation Area
- City Limits